Notes:

Tree and Hedgerow planting, particularly along the western boundary, designed to replicate native hedgerow and tree boundaries typical of the area.

Acoustic Barrier - to be positioned on inner face of hedge

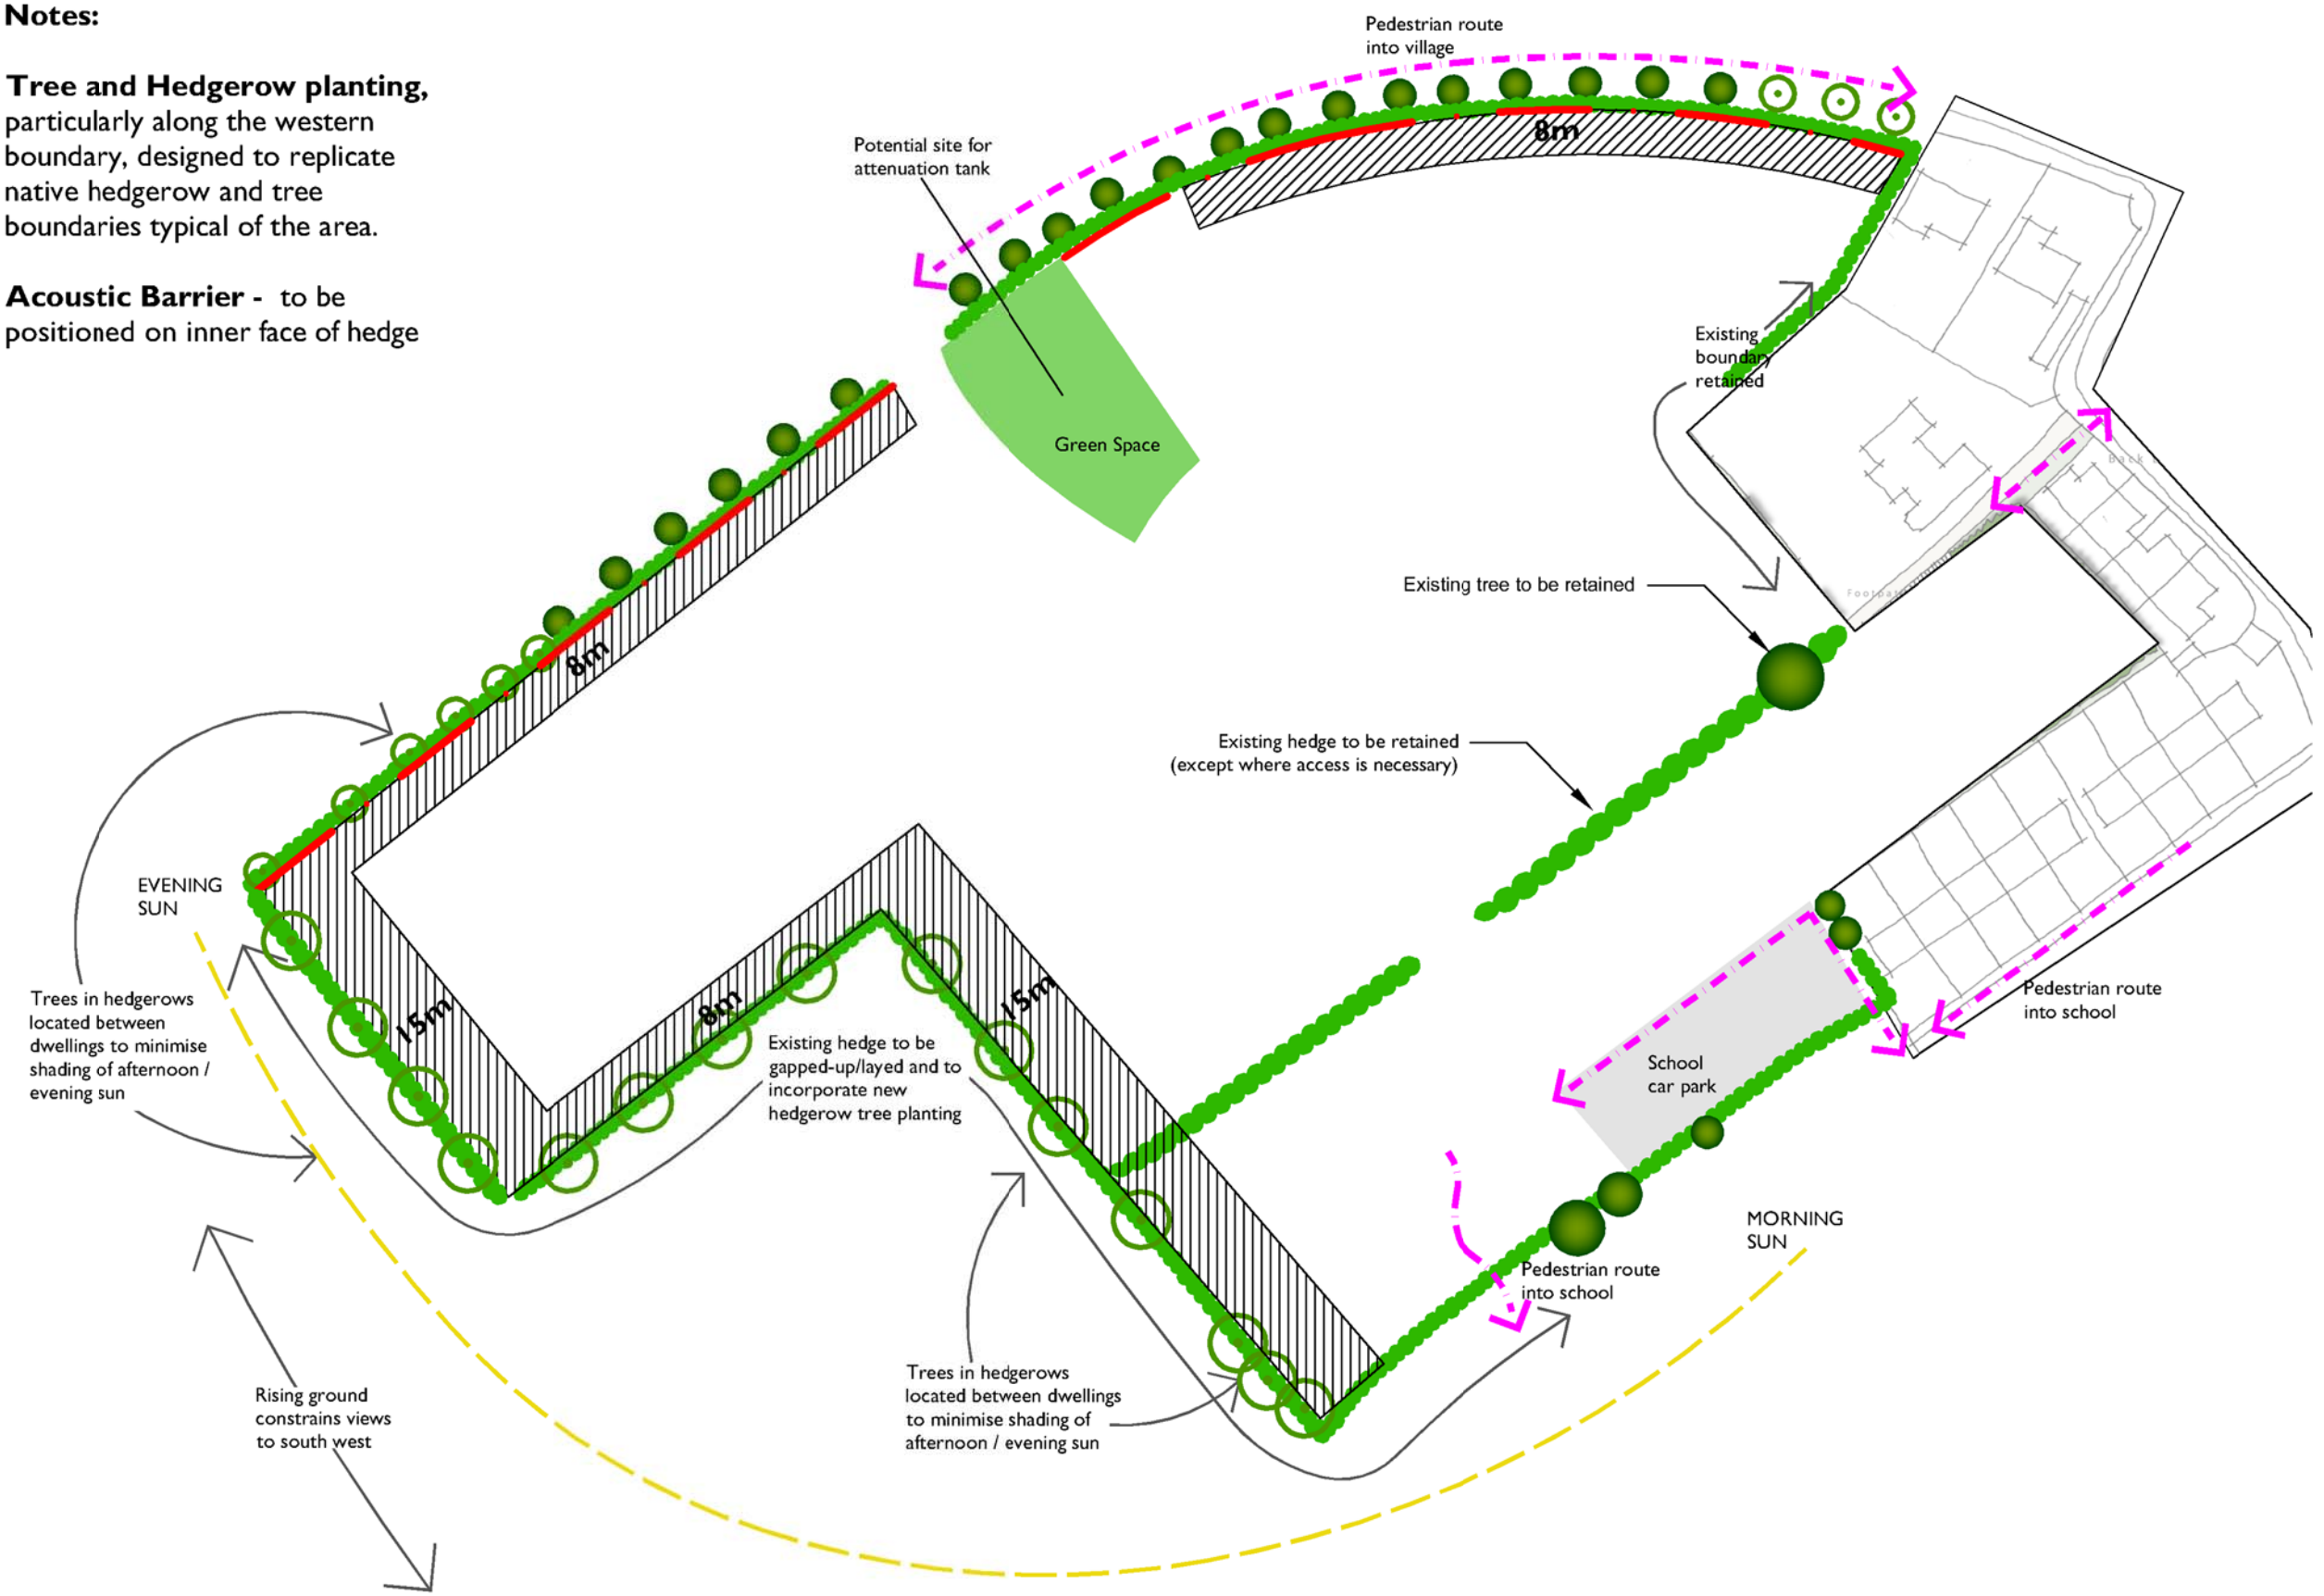

Key

- Green infrastructure
- Existing hedge
- Existing tree
- Proposed tree planting
- Acoustic Barrier
- Pedestrian route
- Build Exclusion Zone measured from centre of hedge

View from gate looking south across site

Dishforth OS Field 0003

Landscape Parameters Plan 2
1:1250 @ A3

April 2017

NORTH

SMEEDEN FOREMAN