Ground Floor

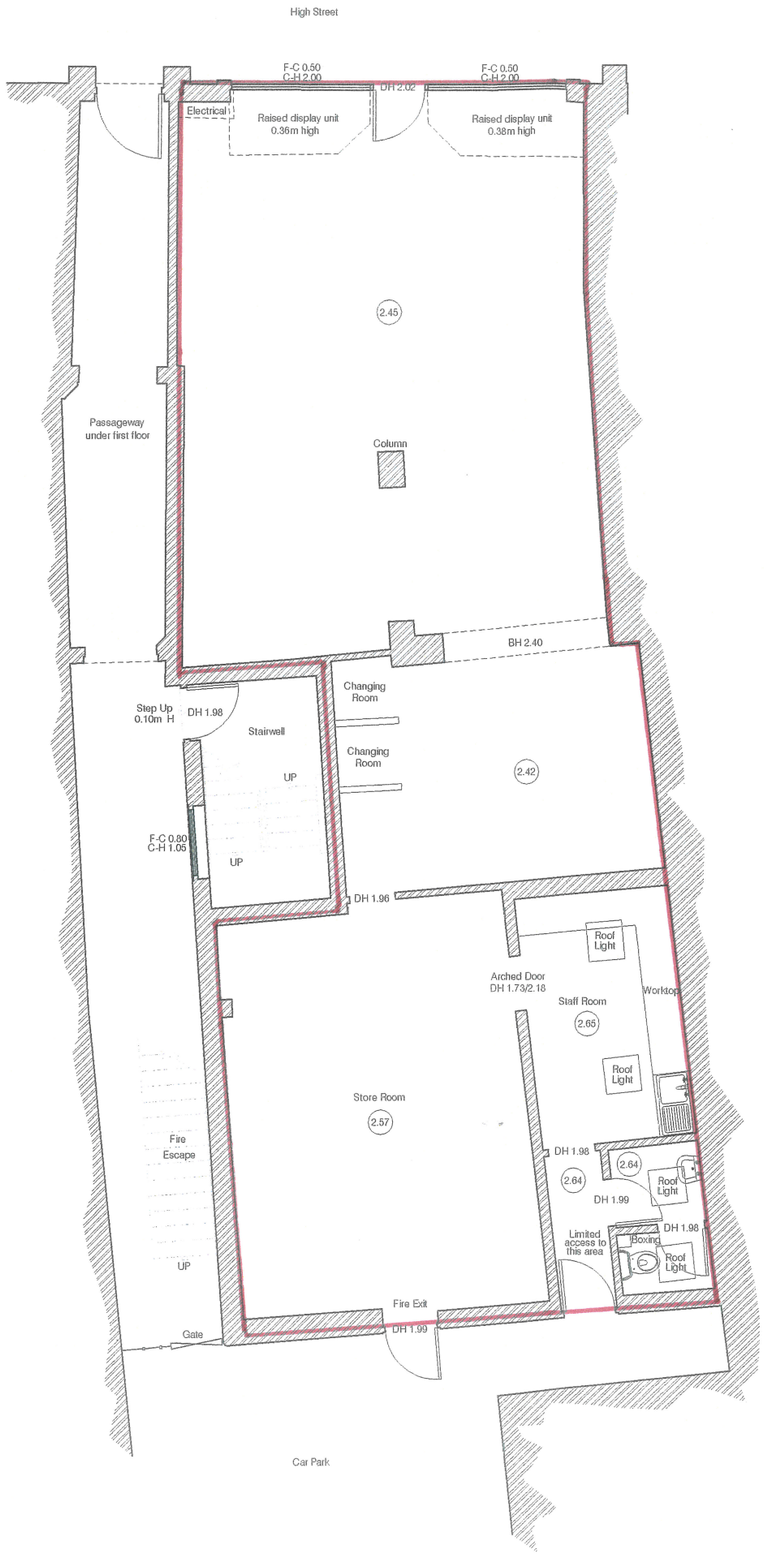

N

Front Elevation:

Legend:

BH= Beam height (m)
F-C = Floor to cill height (m)
C-H = Cill to head height (m)
(2.70) = Floor to ceiling height (m)
DH 2.05 = Door head height (m)

Notes:

The accuracy of this survey is commensurate with the drawing scale specified within the title block. The drawing and all information contained therein is issued in confidence and remains the copyright of First Point Surveys Ltd. Disclosure of this information to Third Parties without permission is forbidden as is copying or replication.
Do not scale from this drawing, work to figured dimensions. Check all dimensions on-site. In the event of any discrepancy, please refer query to First Point Surveys Ltd. Any boundaries shown are physical features on-site and do not necessarily represent the legal extents of ownership.

FIRST POINT SURVEYS
LAND, ENGINEERING & BUILDING SURVEYORS
2, STONEACRE ▪ GRIMBALD CRAG CLOSE ▪ KNARESBOROUGH ▪ HG5 8PJ
TEL 01423 869351 ▪ FAX 01423 883371
INFO@FIRSTPOINTSURVEYS.CO.UK ▪ WWW.FIRSTPOINTSURVEYS.CO.UK

TITLE
Ground Floor -140 High Street
Northallerton
DL7 8PE

CLIENT
STRUTT & PARKER

DATE	DRAWN BY	CHKD BY
Sept 2011	MIH	TS

DRG NO	PLOT SCALE
5265 / 10	1: 100 @ A3

REV	AMENDMENT	DATE	BY	CHKD